
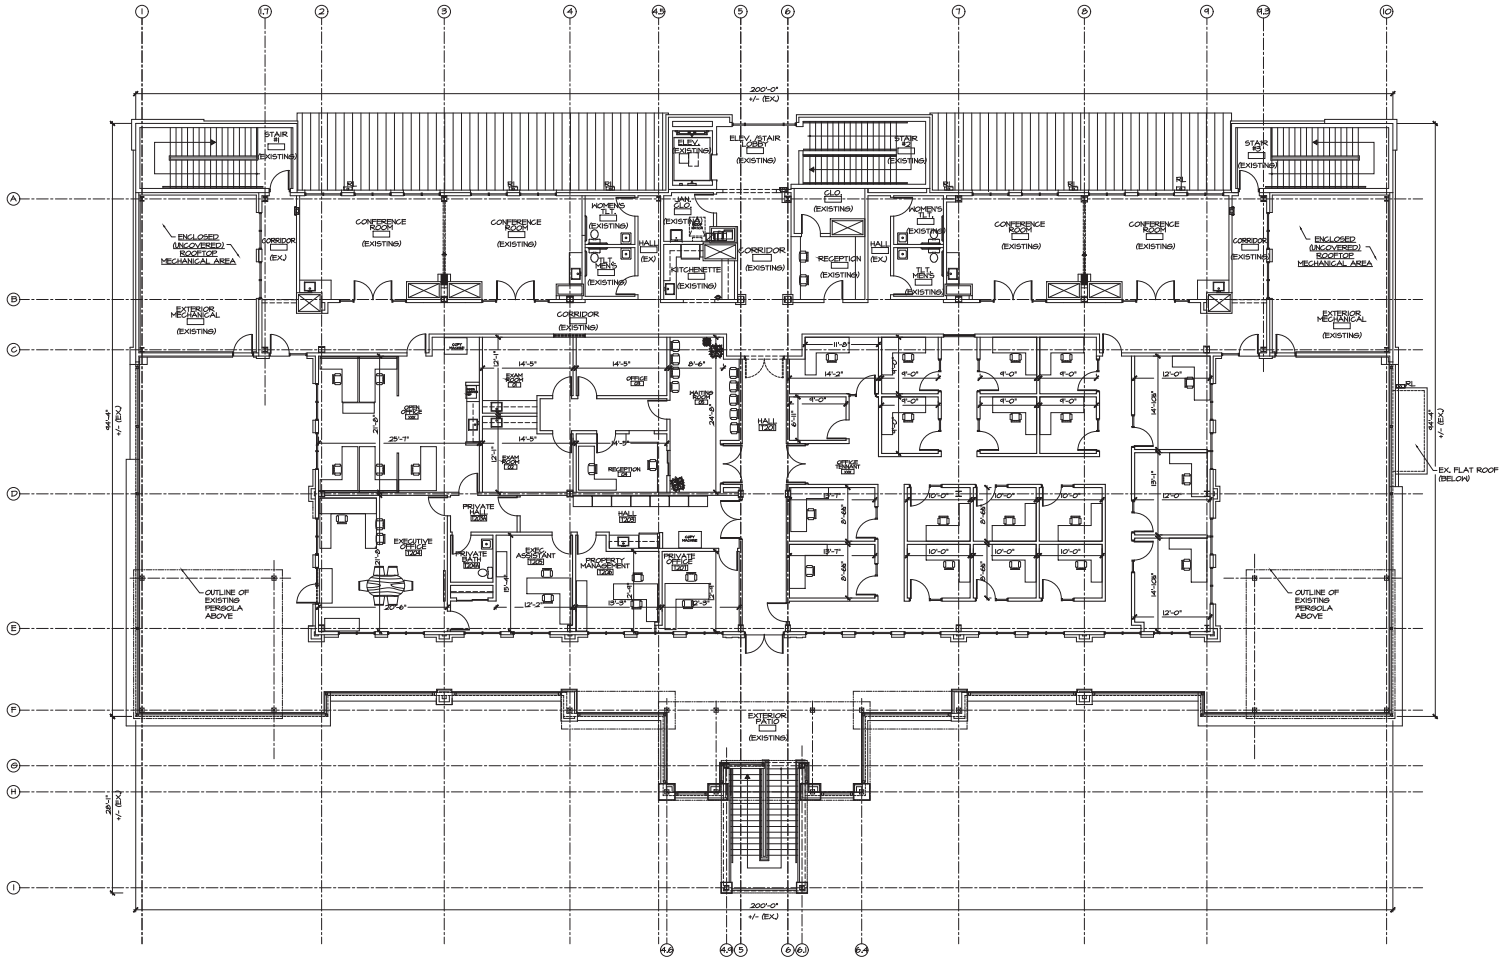


1 A1.0 SECOND FLOOR - OVERALL FLOOR PLAN
SCALE: 1/8" = 1'-0"
W/ FURNITURE LAYOUT

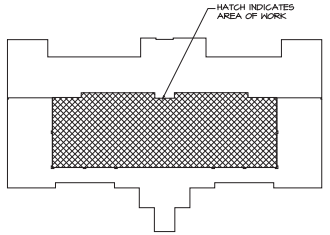

2 A1.0 KEY PLAN
SCALE: NO SCALE

PROGRESS SET. NOT FOR CONSTRUCTION

CONCEPT

DO NOT SCALE THE DRAWINGS

MORGAN ARCHITECTURE
design & consulting services
P.O. BOX 1283 TOMS RIVER, N.J. 08754 TEL. 732.270.8600 FAX 732.270.8611 www.morganarchitecture.com
JOHN BURGDORFER, RA
PRINCIPAL ARCHITECT
NJ # 21AI00XXXX
NY # 0XXXXXX
PA # XXXXXX

INTERIOR TENANT FIT-OUT FOR: 2ND FLOOR OFFICES
ADVENTURE CROSSING - BUILDING #100
MONMOUTH ROAD
JACKSON, NJ
BLOCK: 3001 LOT:

© THESE DOCUMENTS, DESIGNS, DETAILS & IDEAS INCORPORATED HEREIN ARE INSTRUMENTS OF PROFESSIONAL SERVICE AND ARE THE EXCLUSIVE PROPERTY OF MORGAN ARCHITECTURE, LLC. THE DOCUMENTS, DESIGNS, DETAILS & IDEAS ARE NOT TO BE USED, COPIED OR REPRODUCED IN WHOLE OR IN PART WITHOUT THE EXPRESS CONSENT OF MORGAN ARCHITECTURE, LLC.

REVISIONS	
BY:	DATE

ISSUE DATE:	4/30/26
SCALE:	AS NOTED
DRAWN:	JB
CHECKED:	JB

PROJECT #	MA25-027
SHEET TITLE:	SECOND FLOOR PLAN
SHEET #	A1.0