

STARBUCKS
CHIPOTLE

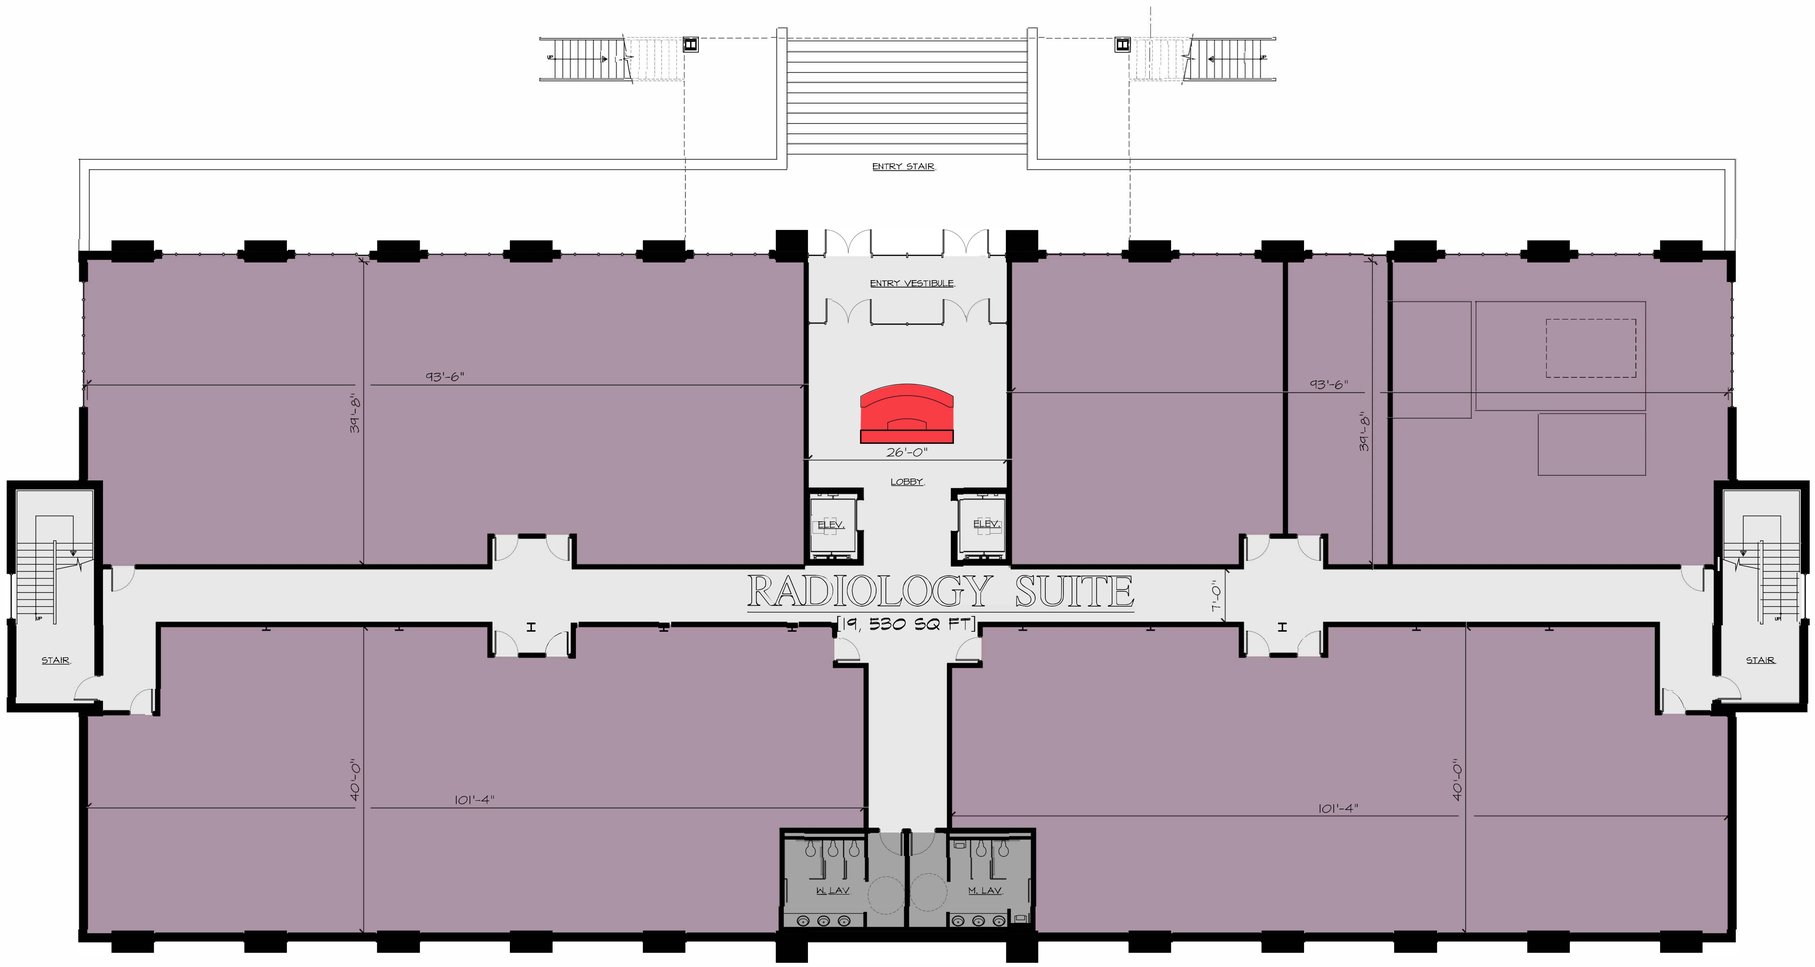

1 / G1.0 GROUND FLOOR PLAN
SCALE: 1/8" = 1'-0"

DO NOT SCALE THE DRAWINGS

STUDIO TWO HUNDRED LLC
ARCHITECTURE DESIGN

200 UNION AVENUE
BRIELLE, NJ 08730
P: 732-528-2240
WWW.STUDIO200ARCH.COM

NJ COA # 21AC00092000

JOHN R. BURGDORFER, RA
NJ ARCHITECT # AI 12599
NJ INT. DESIGNER # ID 000363
FLA ARCHITECT # AR 92380
PA ARCHITECT # RA 403689
NY ARCHITECT # 022560-1
NCARB REG. # 53957

SEAL

SIGNATURE DATE

MEDICAL BUILDING
BARNEGAT, NEW JERSEY

© THESE DOCUMENTS, DESIGNS, DETAILS & IDEAS INCORPORATED HEREIN ARE INSTRUMENTS OF PROFESSIONAL SERVICE AND ARE THE EXCLUSIVE PROPERTY OF STUDIO 200 ARCHITECTURE LLC - THE DOCUMENTS, DESIGNS, DETAILS & IDEAS ARE NOT TO BE USED, COPIED OR REPRODUCED IN WHOLE OR IN PART WITHOUT THE WRITTEN CONSENT OF STUDIO 200 ARCHITECTURE LLC.

REVISIONS

BY:	DATE

ISSUE DATE:	4-19-22
SCALE:	AS NOTED
DRAWN:	JB/JD/TR/DS
CHECKED:	JB

PROJECT #	221-133
SHEET TITLE:	GROUND FLOOR PLAN
SHEET #	C1.0



1 / C2.0 FIRST FLOOR PLAN
SCALE: 1/8" = 1'-0"

DO NOT SCALE THE DRAWINGS

STUDIO TWO HUNDRED LLC
ARCHITECTURE DESIGN

200 UNION AVENUE
BRIELLE, NJ 08730
P. 732-528-2240
WWW.STUDIO200ARCH.COM
NJ COA # 21AC00092000

JOHN R. BURGDORFER, RA
NJ ARCHITECT # AI 12599
NJ INT. DESIGNER # ID 000363
FLA ARCHITECT # AR 92380
PA ARCHITECT # RA 403689
NY ARCHITECT # 022560-1
NCARB REG. # 53957

SEAL

SIGNATURE DATE

MEDICAL BUILDING
BARNEGAT, NEW JERSEY

© THESE DOCUMENTS, DESIGNS, DETAILS & IDEAS INCORPORATED HEREIN ARE INSTRUMENTS OF PROFESSIONAL SERVICE AND ARE THE EXCLUSIVE PROPERTY OF STUDIO 200 ARCHITECTURE LLC. THE DOCUMENTS, DESIGNS, DETAILS & IDEAS ARE NOT TO BE USED, COPIED OR REPRODUCED IN WHOLE OR IN PART WITHOUT THE WRITTEN CONSENT OF STUDIO 200 ARCHITECTURE LLC.

REVISIONS


BY:	DATE

ISSUE DATE :	4-19-22
SCALE:	AS NOTED
DRAWN:	JB/JD/TR/DS
CHECKED :	JB

PROJECT #	221-133

SHEET TITLE:
FIRST FLOOR PLAN

SHEET #
C2.0

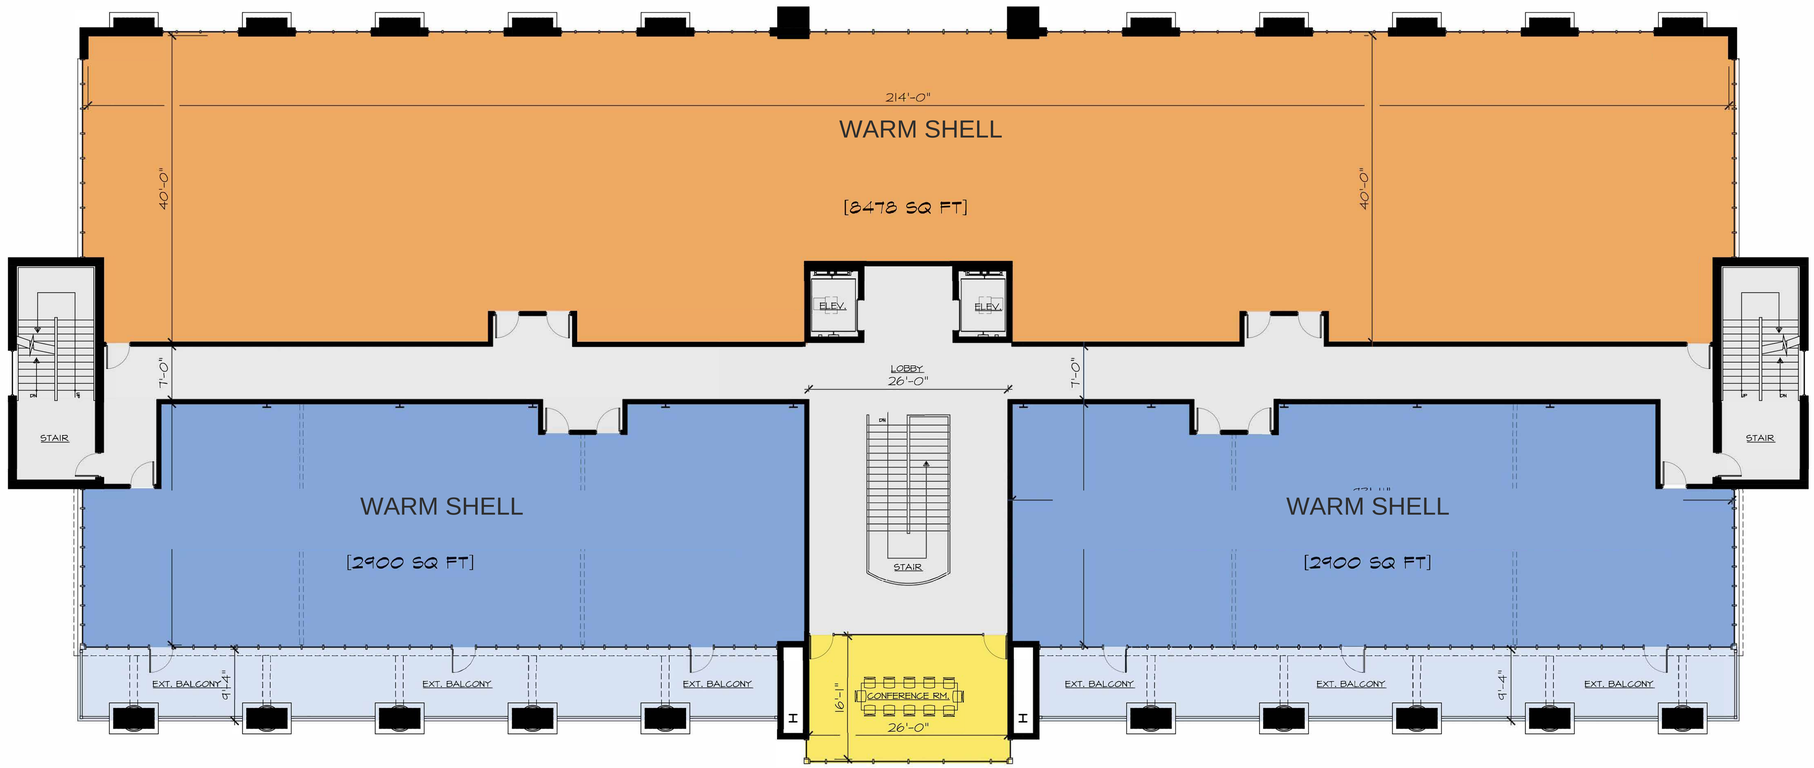

1 / C3.0 SECOND FLOOR PLAN
SCALE: 1/8" = 1'-0"

DO NOT SCALE THE DRAWINGS

STUDIO TWO HUNDRED LLC
ARCHITECTURE DESIGN

200 UNION AVENUE
BRIELLE, NJ 08730
P. 732-528-2240
WWW.STUDIO200ARCH.COM

NJ COA # 21AC00092000

JOHN R. BURGDORFER, RA
NJ ARCHITECT # AI 12599
NJ INT. DESIGNER # ID 000363
FLA ARCHITECT # AR 92380
PA ARCHITECT # RA 403689
NY ARCHITECT # 022560-1
NCARB REG. # 53957

SEAL

SIGNATURE DATE

MEDICAL BUILDING
BARNEGAT, NEW JERSEY


© THESE DOCUMENTS, DESIGNS, DETAILS & IDEAS INCORPORATED HEREIN ARE INSTRUMENTS OF PROFESSIONAL SERVICE AND ARE THE EXCLUSIVE PROPERTY OF STUDIO 200 ARCHITECTURE LLC. THE DOCUMENTS, DESIGNS, DETAILS & IDEAS ARE NOT TO BE USED, COPIED OR REPRODUCED IN WHOLE OR IN PART WITHOUT THE WRITTEN CONSENT OF STUDIO 200 ARCHITECTURE LLC

REVISIONS

BY:	DATE

ISSUE DATE:	4-19-22
SCALE:	AS NOTED
DRAWN:	JB/JD/TR/DS
CHECKED:	JB

PROJECT #	221-133
SHEET TITLE:	SECOND FLOOR PLAN
SHEET #	C3.0

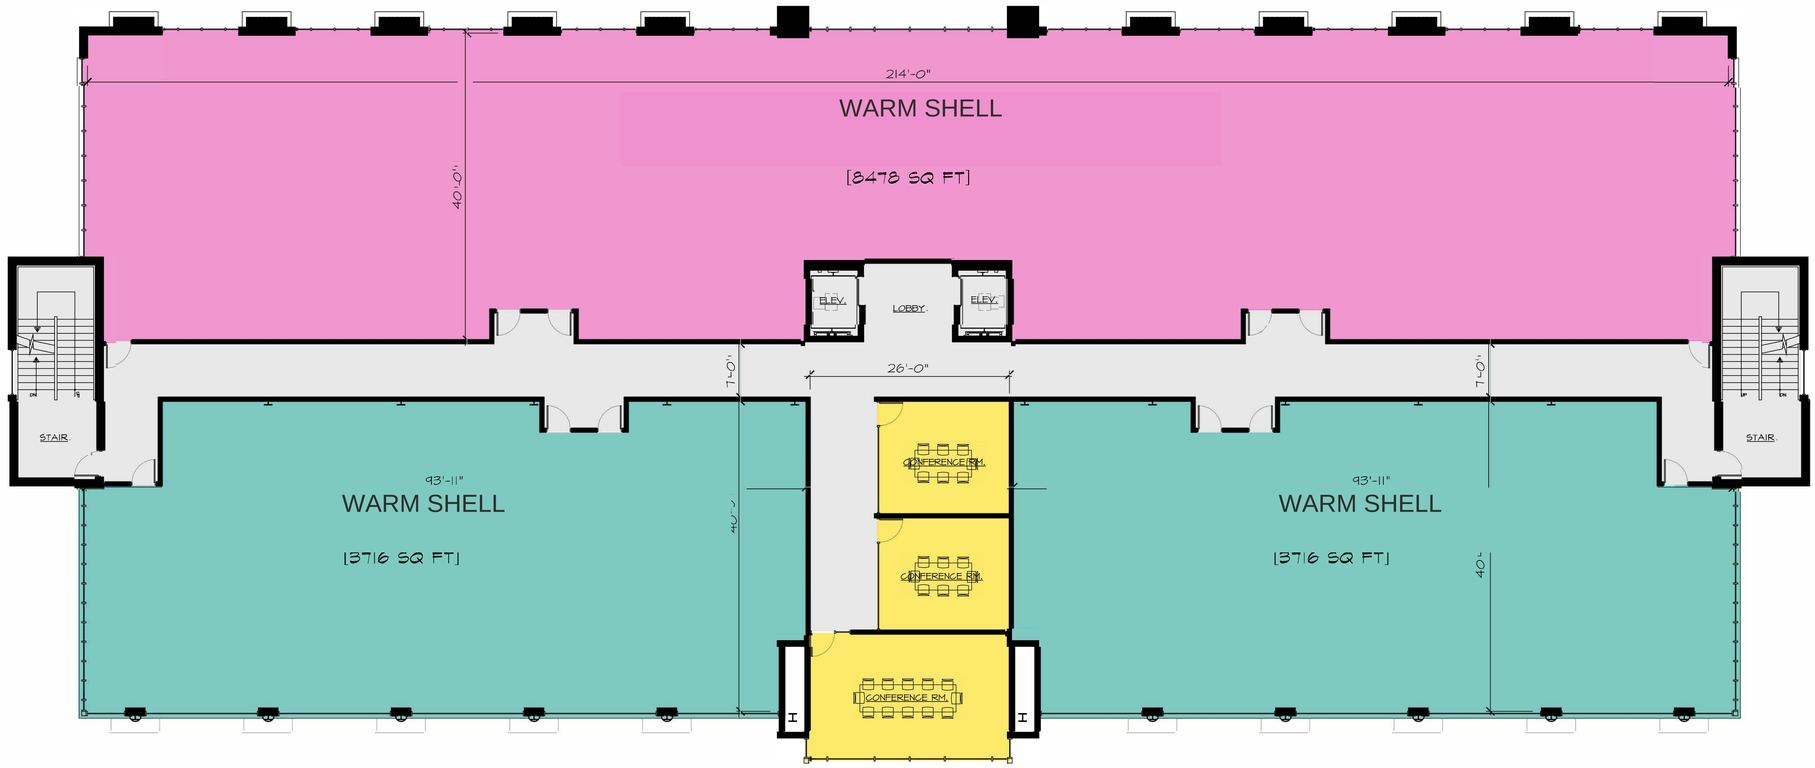

1 C4.0 THIRD FLOOR PLAN
SCALE: 1/8" = 1'-0"

DO NOT SCALE THE DRAWINGS

STUDIO TWO HUNDRED LLC
ARCHITECTURE DESIGN

200 UNION AVENUE
BRIELLE, NJ 08730
P. 732-528-2240
WWW.STUDIO200ARCH.COM

NJ COA # 21AC00092000

JOHN R. BURGDORFER, RA
NJ ARCHITECT # AI 12599
NJ INT. DESIGNER # ID 000363
FLA ARCHITECT # AR 92380
PA ARCHITECT # RA 403689
NY ARCHITECT # 032560-1
NCARB REG. # 53957

SEAL

SIGNATURE DATE

MEDICAL BUILDING
BARNEGAT, NEW JERSEY


© THESE DOCUMENTS, DESIGNS, DETAILS & IDEAS INCORPORATED HEREIN ARE INSTRUMENTS OF PROFESSIONAL SERVICE AND ARE THE EXCLUSIVE PROPERTY OF STUDIO 200 ARCHITECTURE LLC. THESE DOCUMENTS, DESIGNS, DETAILS & IDEAS ARE NOT TO BE USED, COPIED OR REPRODUCED IN WHOLE OR IN PART WITHOUT THE WRITTEN CONSENT OF STUDIO 200 ARCHITECTURE LLC.

REVISIONS

BY:	DATE

ISSUE DATE :	4-19-22
SCALE:	AS NOTED
DRAWN:	JB/JD/TR/DS
CHECKED:	JB

PROJECT #	221-133
SHEET TITLE:	THIRD FLOOR PLAN
SHEET #	C4.0

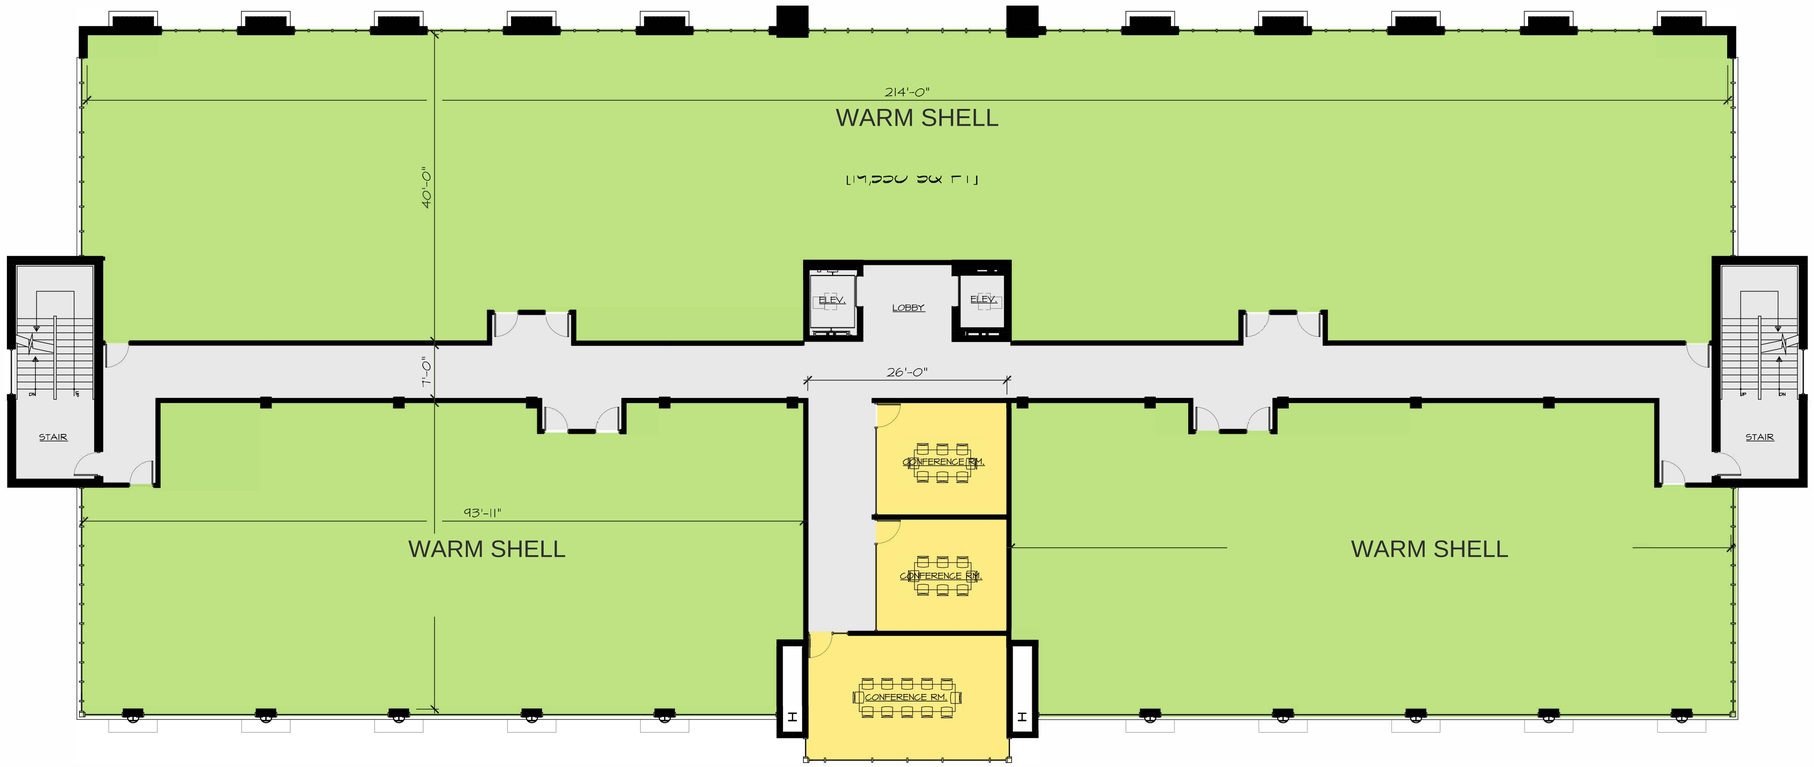

1 / C5.0 FOURTH FLOOR PLAN
SCALE: 1/8" = 1'-0"

DO NOT SCALE THE DRAWINGS

STUDIO TWO HUNDRED LLC
ARCHITECTURE DESIGN

200 UNION AVENUE
BRIELLE, NJ 08730
P. 732-528-2240
WWW.STUDIO200ARCH.COM

NJ COA # 21AC00092000

JOHN R. BURGDORFER, RA
NJ ARCHITECT # AI 12599
NJ INT. DESIGNER # ID 000363
FLA ARCHITECT # AR 92380
PA ARCHITECT # RA 403689
NY ARCHITECT # 022560-1
NCARB REG. # 53957

SEAL

SIGNATURE DATE

MEDICAL BUILDING
BARNEGAT, NEW JERSEY

© THESE DOCUMENTS, DESIGNS, DETAILS & IDEAS INCORPORATED HEREIN ARE INSTRUMENTS OF PROFESSIONAL SERVICE AND ARE THE EXCLUSIVE PROPERTY OF STUDIO 200 ARCHITECTURE LLC. THE DOCUMENTS, DESIGNS, DETAILS & IDEAS ARE NOT TO BE USED, COPIED OR REPRODUCED IN WHOLE OR IN PART WITHOUT THE WRITTEN CONSENT OF STUDIO 200 ARCHITECTURE LLC.

REVISIONS

BY:	DATE

ISSUE DATE:	4-19-22
SCALE:	AS NOTED
DRAWN:	JB/JD/TR/DS
CHECKED:	JB

PROJECT #	221-133
SHEET TITLE:	FOURTH FLOOR PLAN
SHEET #	C5.0



1 C6.0 FIFTH FLOOR PLAN
SCALE: 1/8" = 1'-0"

DO NOT SCALE THE DRAWINGS

STUDIO TWO HUNDRED LLC
ARCHITECTURE DESIGN

200 UNION AVENUE
BRIELLE, NJ 08730
P. 732-528-2240
WWW.STUDIO200ARCH.COM
NJ COA # 21AC00092000

JOHN R. BURGDORFER, RA
NJ ARCHITECT # AI 12599
NJ INT. DESIGNER # ID 000363
FLA ARCHITECT # AR 92380
PA ARCHITECT # RA 403689
NY ARCHITECT # 032560-1
NCARB REG. # 53957

SEAL

SIGNATURE DATE

MEDICAL BUILDING
BARNEGAT, NEW JERSEY

© THESE DOCUMENTS, DESIGNS, DETAILS & IDEAS INCORPORATED HEREIN ARE INSTRUMENTS OF PROFESSIONAL SERVICE AND ARE THE EXCLUSIVE PROPERTY OF STUDIO 200 ARCHITECTURE LLC. THE DOCUMENTS, DESIGNS, DETAILS & IDEAS ARE NOT TO BE USED, COPIED OR REPRODUCED IN WHOLE OR IN PART WITHOUT THE WRITTEN CONSENT OF STUDIO 200 ARCHITECTURE LLC.

REVISIONS

BY:	DATE

ISSUE DATE:	5-31-22
SCALE:	AS NOTED
DRAWN:	JB/JD/TR/DS
CHECKED:	JB

PROJECT #	221-133
SHEET TITLE:	FIFTH FLOOR PLAN
SHEET #	C6.0