
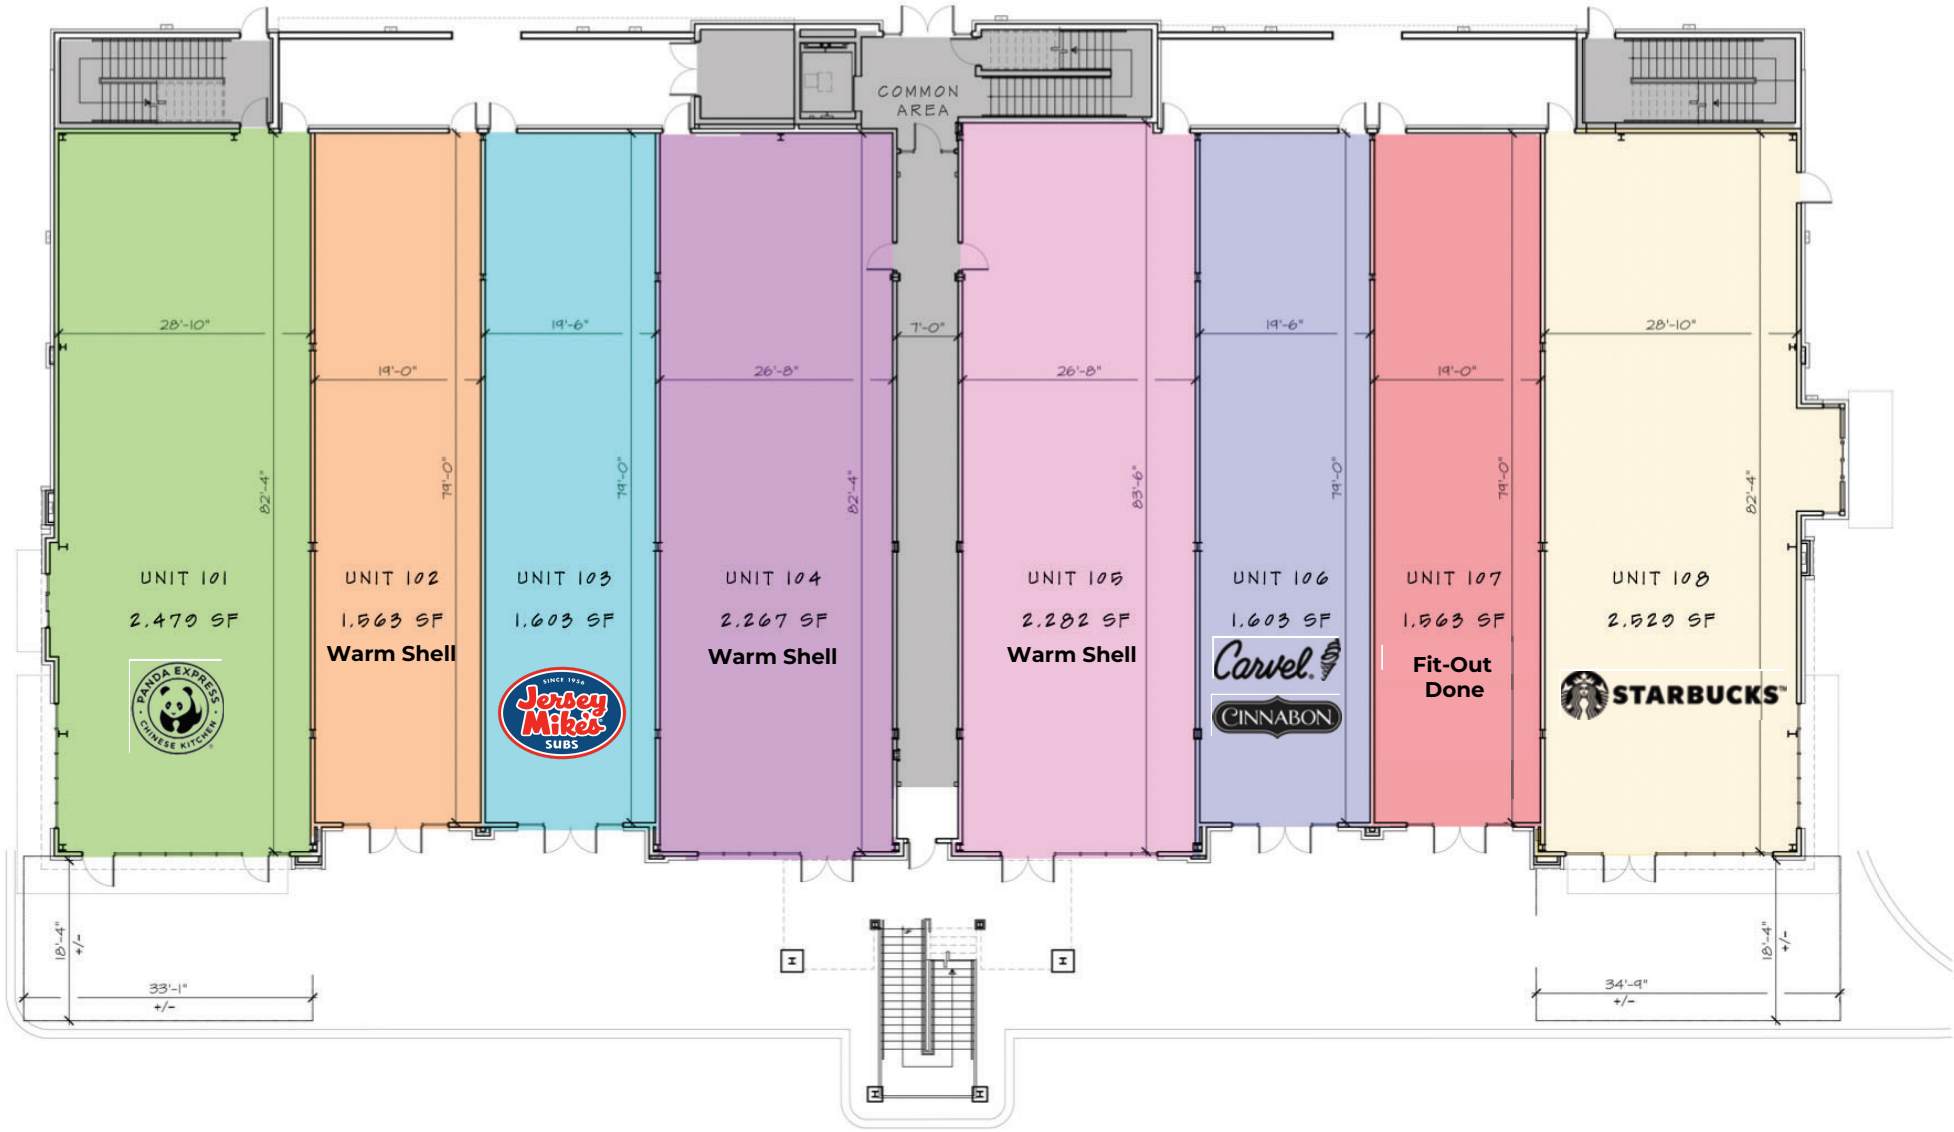


1st Floor Tenants

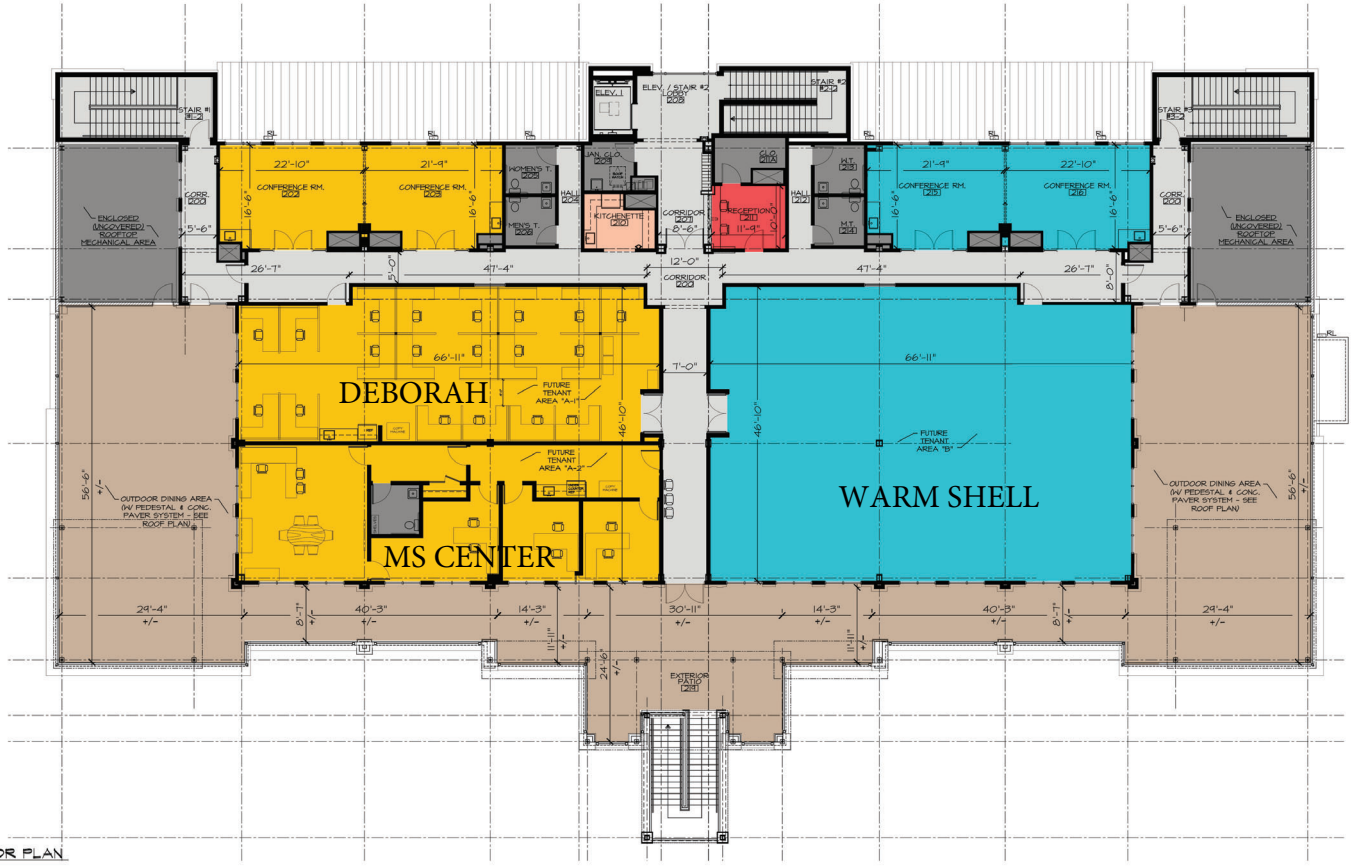

1 SECOND FLOOR PLAN
A1.1 SCALE: 1/8" = 1'-0"

SQUARE FOOTAGE	AREA
FUTURE TENANT AREA "B"	3,873 SF
FUTURE TENANT AREA "A-1" + "A-2"	3,873 SF
RECEPTION	126 SF
COMMON	3,601 SF
KITCHENETTE	96 SF
EXTERIOR PATIO	5,228 SF
TOTAL BUILDING AREA	11,569 SF

KEY	
	FUTURE TENANT AREA "B"
	FUTURE TENANT AREA "A"
	RECEPTION
	CIRCULATION
	REST ROOMS/ SERVICE/ MECH.
	KITCHENETTE
	EXTERIOR PATIO

SCHEMATIC DESIGN

DO NOT SCALE THE DRAWINGS

STUDIO TWO HUNDRED LLC
ARCHITECTURE DESIGN

200 UNION AVENUE
BRIELLE, NJ 08730
P. 732-528-2240
WWW.STUDIO200ARCH.COM
NJ COA # 21AC00092000

JOHN R. BURGDORFER, RA
NJ ARCHITECT # AI 12509
NJ ARCHITECT # AI 12509-0353
PA ARCHITECT # RA-403689
NY ARCHITECT # 032340-1
NCARB REG. # 52957

SEAL

SIGNATURE DATE

TENANT FIT-OUT FOR:
ADVENTURE CROSSING - BUILDING #100
MONMOUTH ROAD
JACKSON, NJ
BLOCK: 3001 LOT:

© THESE DOCUMENTS, DESIGNS, DETAILS & IDEAS INCORPORATED HEREIN ARE INSTRUMENTS OF PROFESSIONAL SERVICE AND ARE THE EXCLUSIVE PROPERTY OF STUDIO 200 ARCHITECTURE LLC. THE DOCUMENTS, DESIGNS, DETAILS & IDEAS ARE NOT TO BE USED, COPIED OR REPRODUCED IN WHOLE OR IN PART WITHOUT THE WRITTEN CONSENT OF STUDIO 200 ARCHITECTURE LLC.

REVISIONS

BY:	DATE

ISSUE DATE: 11-21-22
SCALE: AS NOTED
DRAWN: JB / TR/ DS
CHECKED: JB

PROJECT # 221-112
SHEET TITLE: SECOND FLOOR PLAN
SHEET # A1.1