Building West Elevation
Scale: 1/8" = 1'-0"

Building North Elevation
Scale: 1/8" = 1'-0"

ISSUE FOR SUBMISSION: 07-14-2021

SOUTH BUILDINGS
BUILDING #500/ #510 ELEVATIONS

No.	Description	Date

© 2021 Thomas J. Brennan Architects, Inc. This Document is the sole property and copyright of the Architect and shall not be used or reproduced in any form without authorization.

STATE OF NEW JERSEY
THOMAS BRENNAN
08504
REGISTERED ARCHITECT

New Multi-family Apartment Project for

Adventure Crossing at Jackson

Jackson, New Jersey

Thomas J. Brennan
ARCHITECTS
1333 W McDermott Dr.
Suite 200
Allen, Texas 75013
972-867-3948
Fax
972-378-9416

Sheet:

D1

21332

C:\Local Revit Files\Cardinale_Adventure Crossing 3_south apartments_Speddagopu.rvt

7/14/2021 4:56:14 PM

C:\Local Revit Files\Cardinale_Adventure Crossing 3_south apartments_Speddagopu.rvt

Building East Elevation
Scale: 1/8" = 1'-0"

Building South Elevation
Scale: 1/8" = 1'-0"

SOUTH BUILDINGS
BUILDING #500/ #510 ELEVATIONS

ISSUE FOR SUBMISSION: 07-14-2021

No.	Description	Date

© 2021 Thomas J. Brennan Architects, Inc. This Document is the sole property and copyright of the Architect and shall not be used or reproduced in any form without authorization.

STATE OF NEW JERSEY
THOMAS BRENNAN
21AI08504
REGISTERED ARCHITECT

New Multi-family Apartment Project for

Adventure Crossing at Jackson

Jackson, New Jersey

Thomas J. Brennan
ARCHITECTS
1333 W McDermott Dr.
Suite 200
Allen, Texas 75013
972-867-3948
Fax
972-378-9416

Sheet:

D2

21332

7/14/2021 4:56:55 PM

C:\Local Revit Files\Cardinale_Adventure Crossing 3_south apartments_Speddagopu.rvt

WEST

SOUTH

NORTH

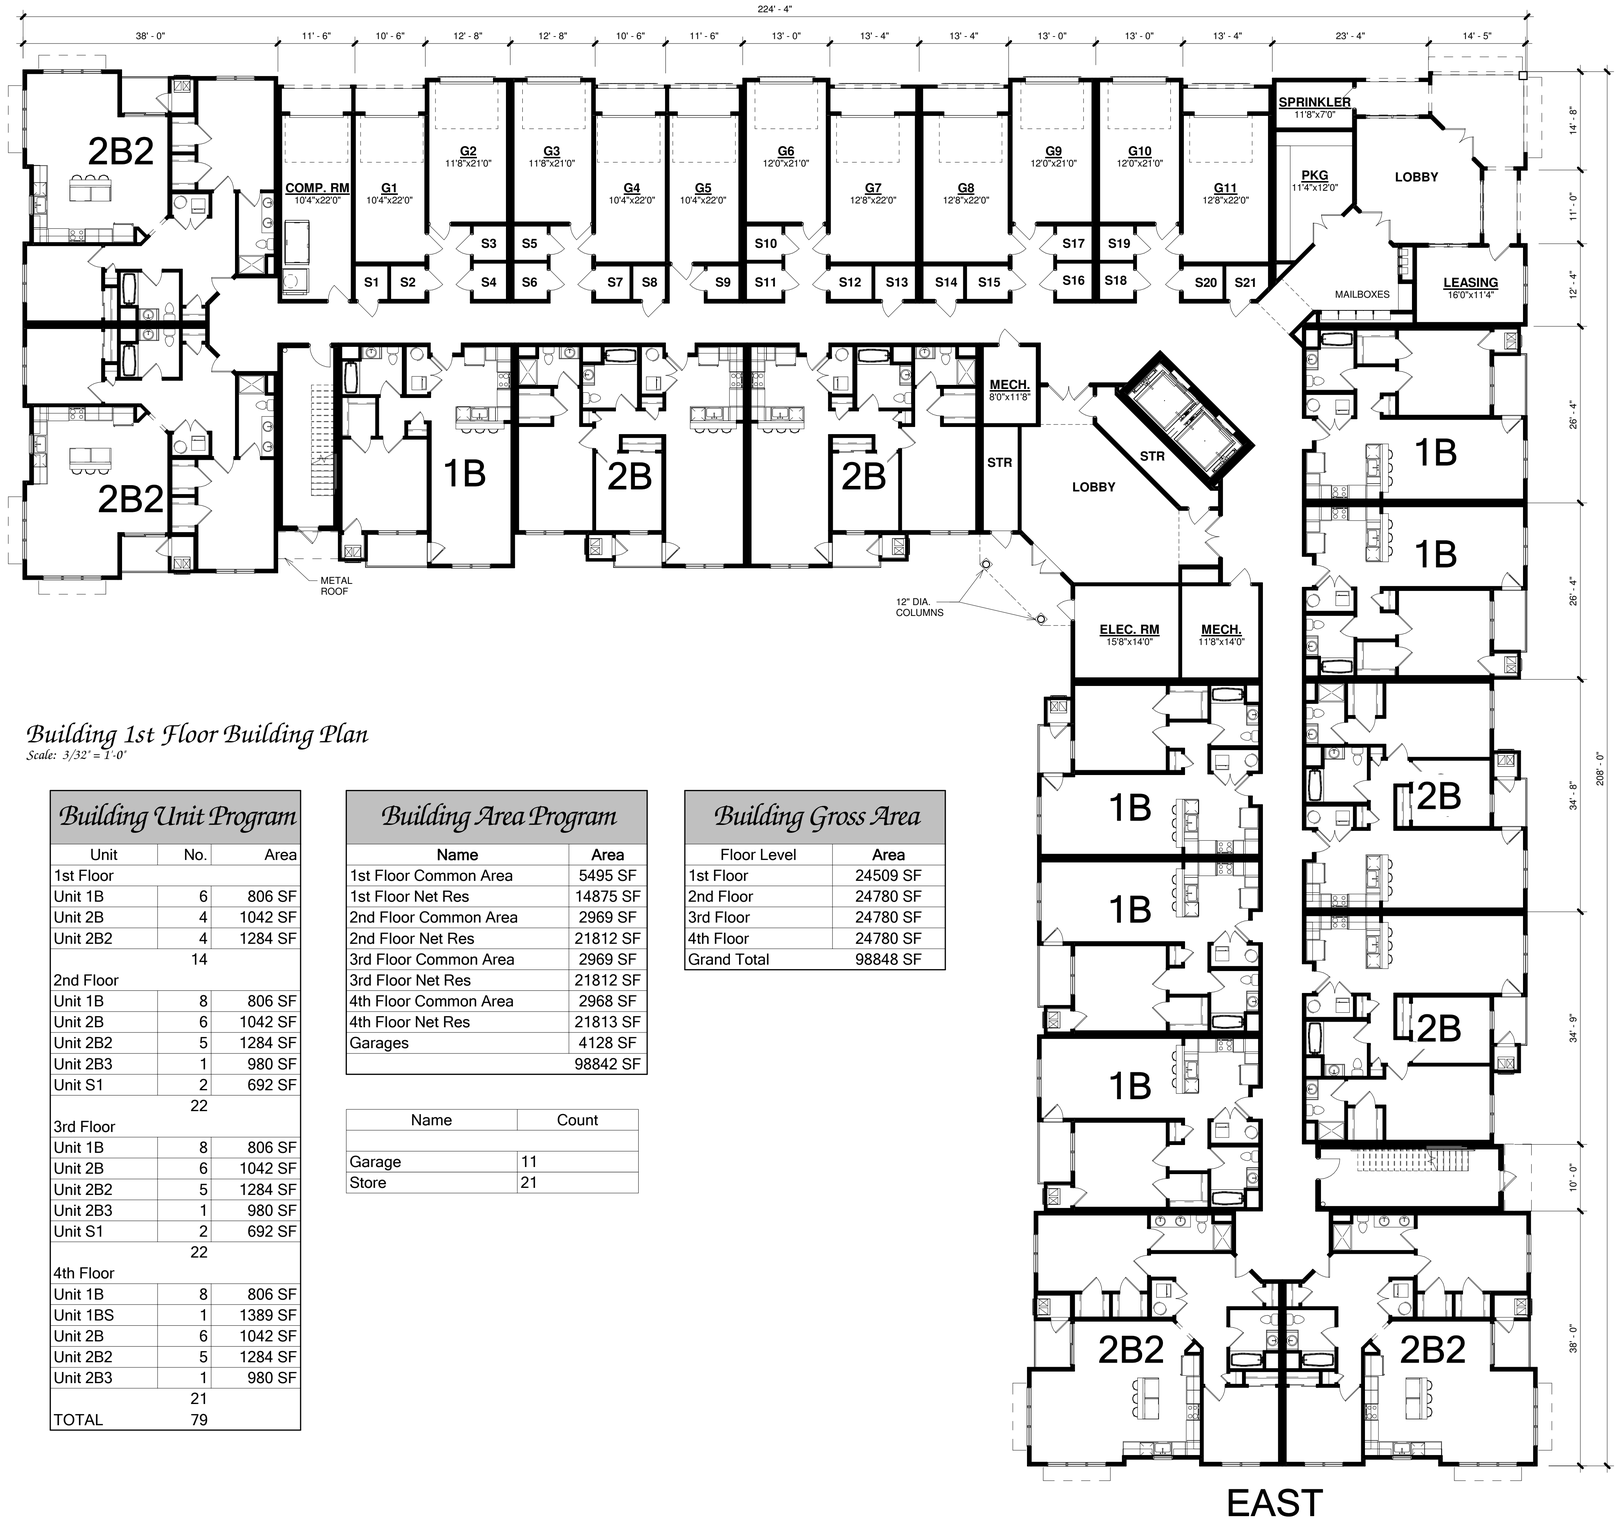

EAST

N

Building 1st Floor Building Plan

Scale: 3/32" = 1'-0"

Building Unit Program

Unit	No.	Area
1st Floor		
Unit 1B	6	806 SF
Unit 2B	4	1042 SF
Unit 2B2	4	1284 SF
	14	
2nd Floor		
Unit 1B	8	806 SF
Unit 2B	6	1042 SF
Unit 2B2	5	1284 SF
Unit 2B3	1	980 SF
Unit S1	2	692 SF
	22	
3rd Floor		
Unit 1B	8	806 SF
Unit 2B	6	1042 SF
Unit 2B2	5	1284 SF
Unit 2B3	1	980 SF
Unit S1	2	692 SF
	22	
4th Floor		
Unit 1B	8	806 SF
Unit 1BS	1	1389 SF
Unit 2B	6	1042 SF
Unit 2B2	5	1284 SF
Unit 2B3	1	980 SF
	21	
TOTAL	79	

Building Area Program

Name	Area
1st Floor Common Area	5495 SF
1st Floor Net Res	14875 SF
2nd Floor Common Area	2969 SF
2nd Floor Net Res	21812 SF
3rd Floor Common Area	2969 SF
3rd Floor Net Res	21812 SF
4th Floor Common Area	2968 SF
4th Floor Net Res	21813 SF
Garages	4128 SF
	98842 SF

Name	Count
Garage	11
Store	21

Building Gross Area

Floor Level	Area
1st Floor	24509 SF
2nd Floor	24780 SF
3rd Floor	24780 SF
4th Floor	24780 SF
Grand Total	98848 SF

ISSUE FOR SUBMISSION: 07-14-2021

No.	Description	Date

© 2021 Thomas J. Brennan Architects, Inc. This Document is the sole property and copyright of the Architect and shall not be used or reproduced in any form without authorization.

STATE OF NEW JERSEY
THOMAS BRENNAN
08504
REGISTERED ARCHITECT

Adventure Crossing at Jackson

New Multi-family Apartment Project for
Jackson, New Jersey

SOUTH BUILDINGS
BUILDING #500/ #510 1st FLOOR PLAN

Thomas J. Brennan
ARCHITECTS
1333 W McDermott Dr.
Suite 200
Allen, Texas 75013
972-867-3948
Fax
972-378-9416

Sheet:

D3

21332

7/14/2021 4:56:59 PM

C:\Local Revit Files\Cardinale_Adventure Crossing 3_south apartments_Speddagopu.rvt

WEST

SOUTH

NORTH

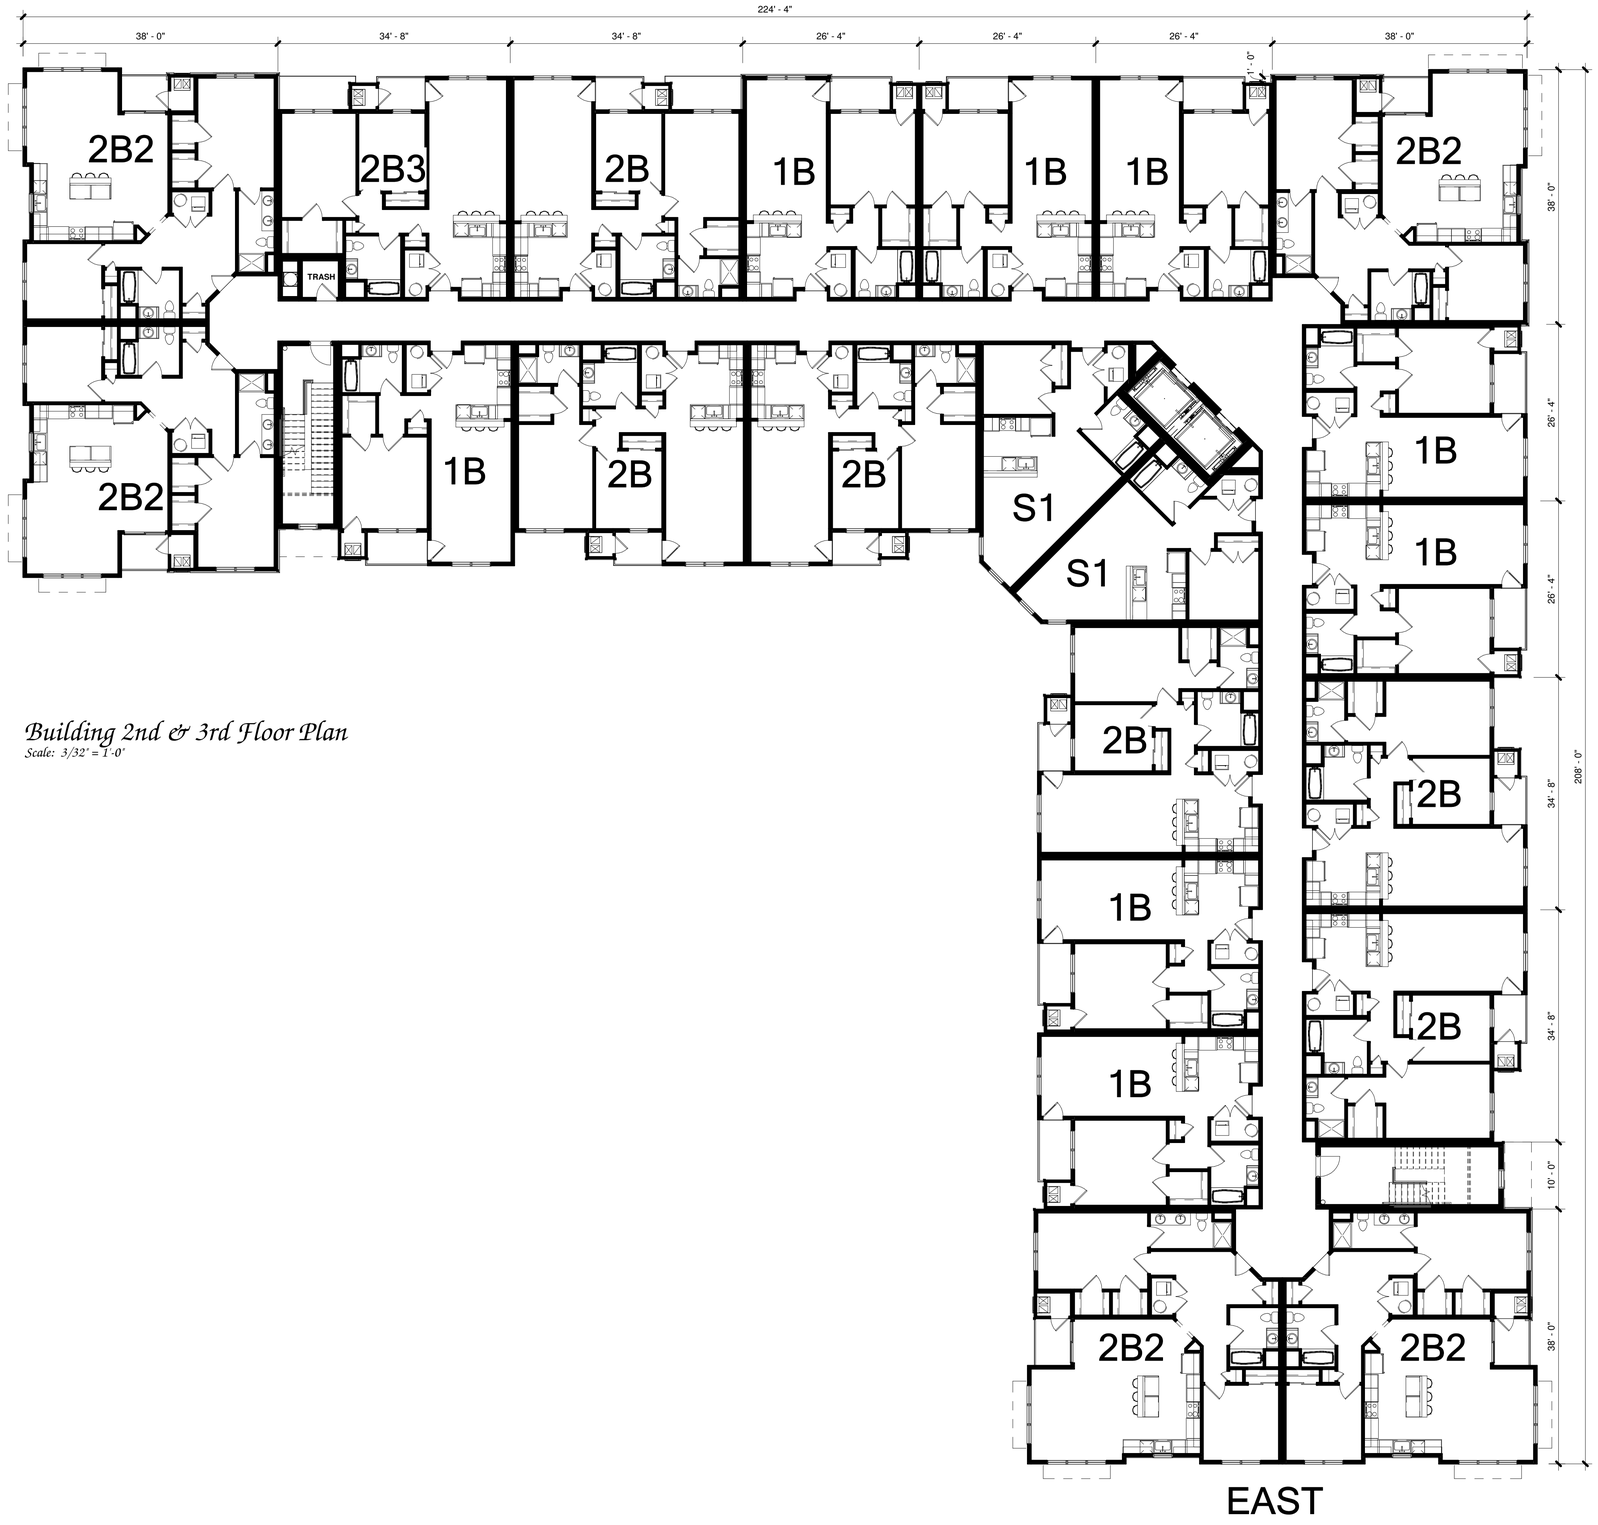

EAST

N

Building 2nd & 3rd Floor Plan
Scale: 3/32" = 1'-0"

SOUTH BUILDINGS
BUILDING #500/ #510 2nd & 3rd FLOOR PLAN

ISSUE FOR SUBMISSION: 07-14-2021

No.	Description	Date

© 2021 Thomas J. Brennan Architects, Inc. This Document is the sole property and copyright of the Architect and shall not be used or reproduced in any form without authorization.

STATE OF NEW JERSEY
THOMAS BRENNAN
08504
REGISTERED ARCHITECT

New Multi - family Apartment Project for
Adventure Crossing at Jackson
Jackson, New Jersey

Thomas J. Brennan
ARCHITECTS
1333 W McDermott Dr.
Suite 200
Allen, Texas 75013
972-867-3948
Fax
972-378-9416

Sheet:
D4

21332

7/14/2021 4:57:04 PM

C:\Local Revit Files\Cardinale_Adventure Crossing 3_south apartments_Speddagopu.rvt

WEST

SOUTH

NORTH

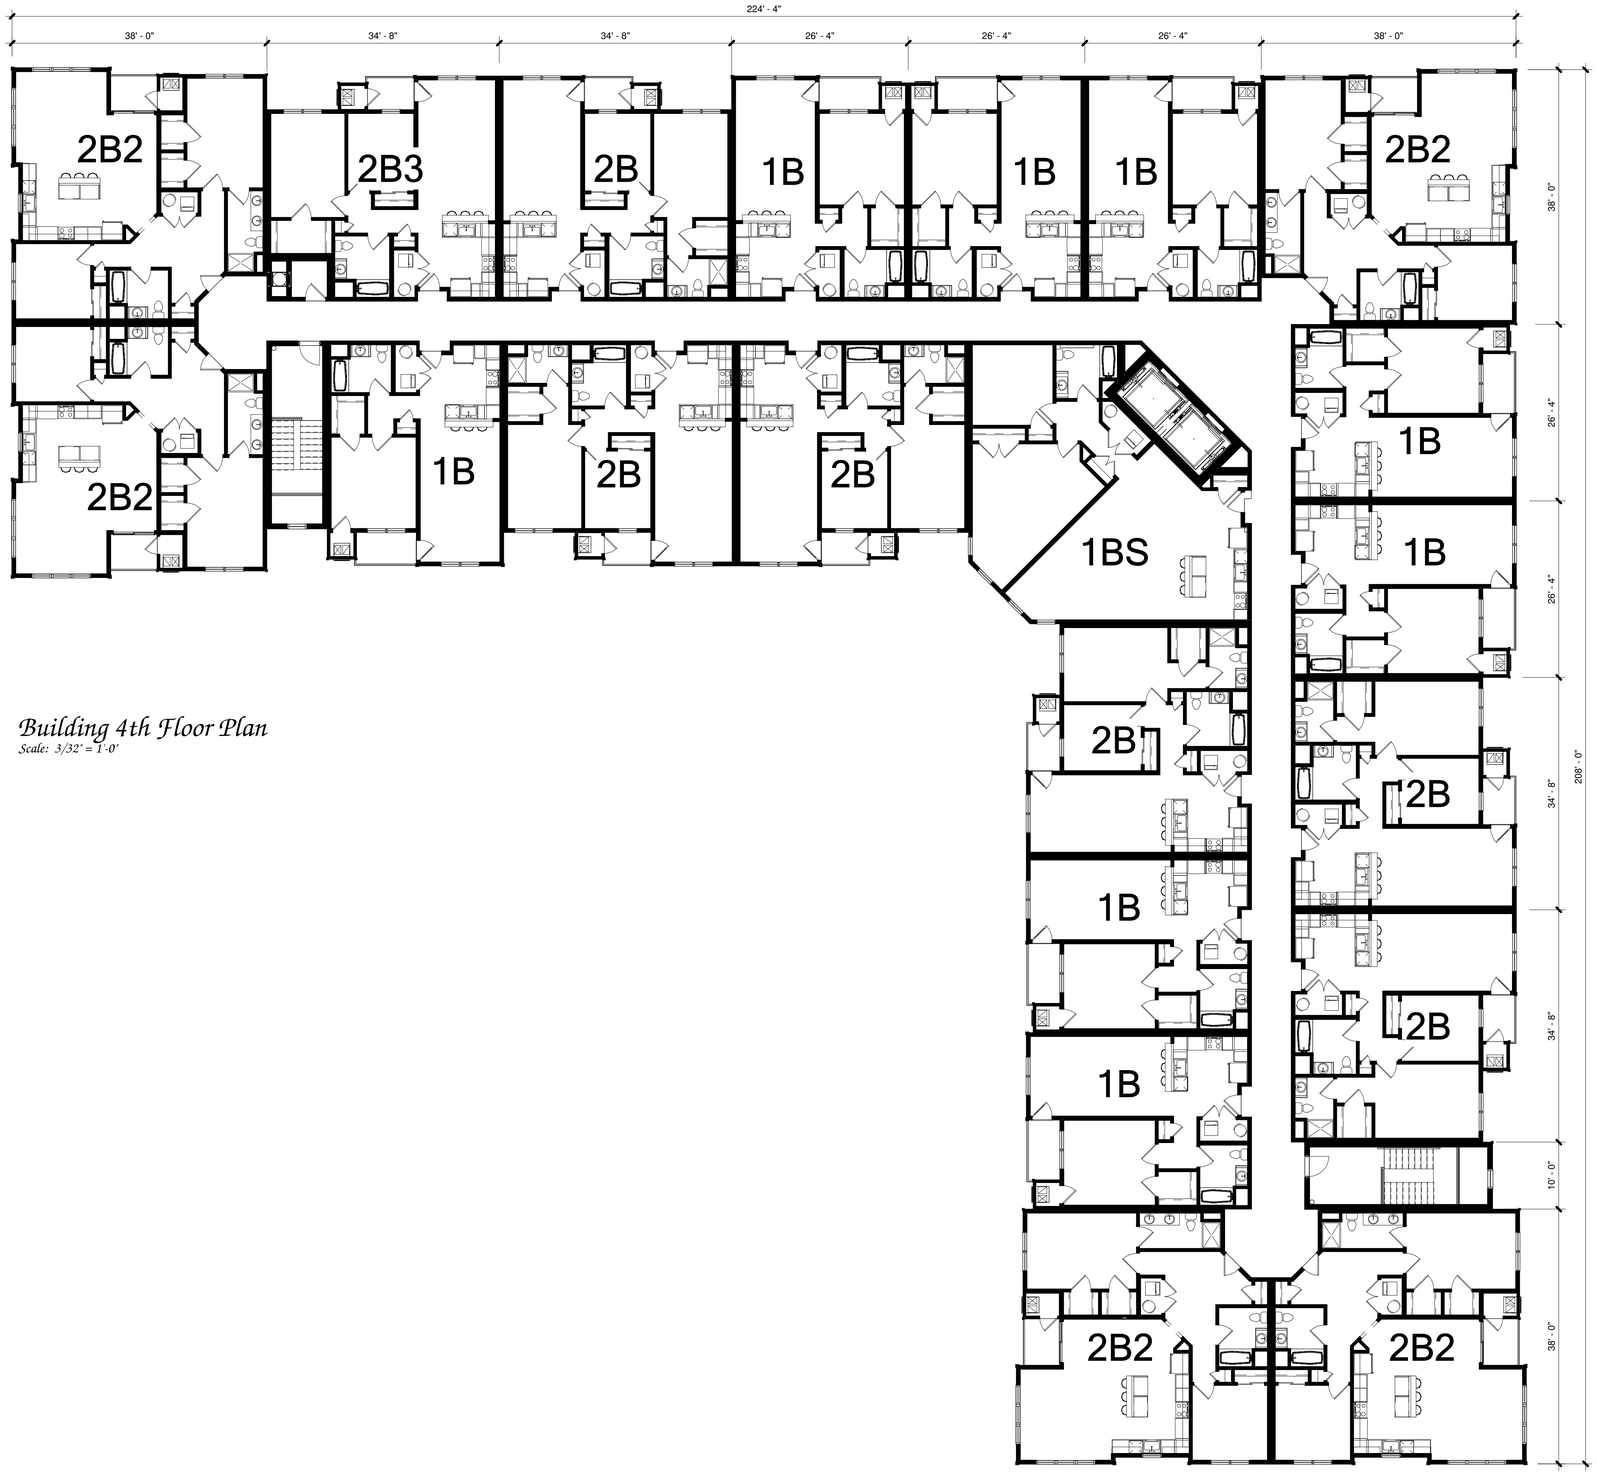

EAST

Building 4th Floor Plan
Scale: 3/32" = 1'-0"

N

ISSUE FOR SUBMISSION: 07-14-2021

SOUTH BUILDINGS
BUILDING #500/ #510 4th FLOOR PLAN

No.	Description	Date

© 2021 Thomas J. Brennan Architects, Inc. This Document is the sole property and copyright of the Architect and shall not be used or reproduced in any form without authorization.

STATE OF NEW JERSEY
THOMAS BRENNAN
08504
REGISTERED ARCHITECT

New Multi-family Apartment Project for

Adventure Crossing at Jackson

Jackson, New Jersey

Thomas J. Brennan
ARCHITECTS
1333 W McDermott Dr.
Suite 200
Allen, Texas 75013
972-867-3948
Fax
972-378-9416

Sheet:

D5

21332

7/14/2021 4:57:10 PM

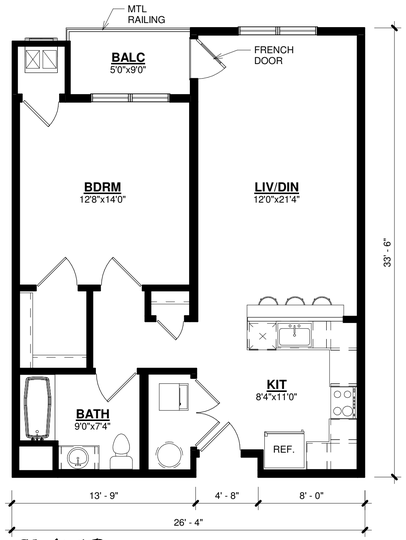

Unit 1B

Scale: 3/16" = 1'-0"

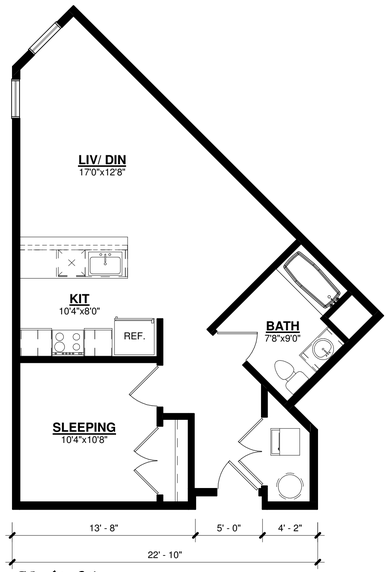

Unit S1

Scale: 3/16" = 1'-0"

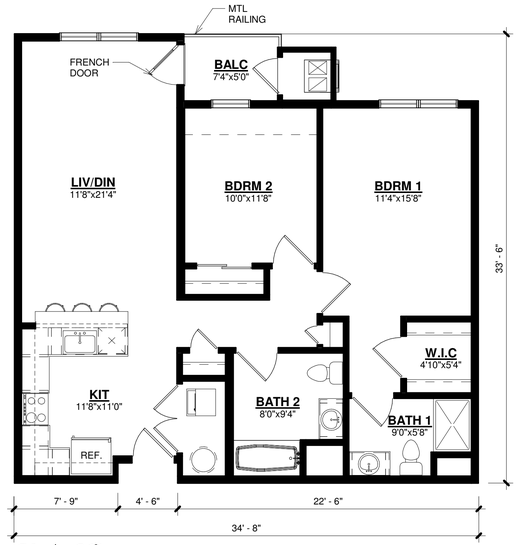

Unit 2B

Scale: 3/16" = 1'-0"

Unit 2B2

Scale: 3/16" = 1'-0"

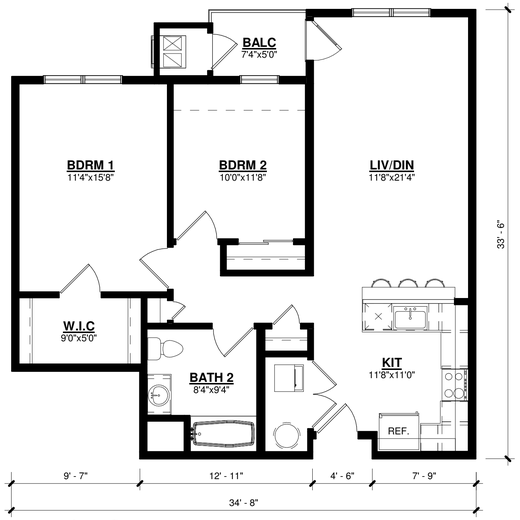

Unit 2B3

Scale: 3/16" = 1'-0"

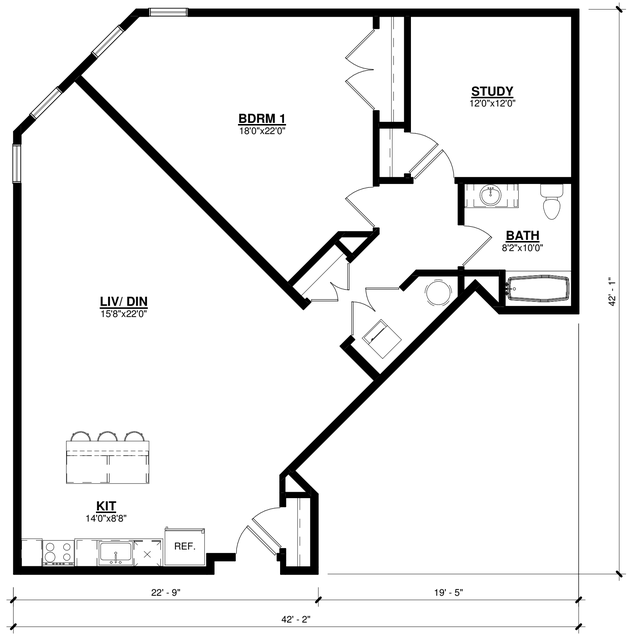

Unit 1BS

Scale: 3/16" = 1'-0"

ISSUE FOR SUBMISSION: 07-14-2021

No.	Description	Date

© 2021 Thomas J. Brennan Architects, Inc. This Document is the sole property and copyright of the Architect and shall not be used or reproduced in any form without authorization.

STATE OF NEW JERSEY
THOMAS BRENNAN
08504
REGISTERED ARCHITECT

New Multi-family Apartment Project for

Adventure Crossing at Jackson

Jackson, New Jersey

SOUTH BUILDINGS
BUILDING #500/ #510 UNIT PLANS

Thomas J. Brennan
ARCHITECTS
1333 W McDermott Dr.
Suite 200
Allen, Texas 75013
972-867-3948
Fax
972-378-9416

Sheet:

D6

21332

C:\Local Revit Files\Cardinale_Adventure Crossing 3_south apartments_Speddagopu.rvt

7/14/2021 4:57:14 PM